REVISIONS				
ZONE	REV	DESCRIPTION	DATE	APPROVED

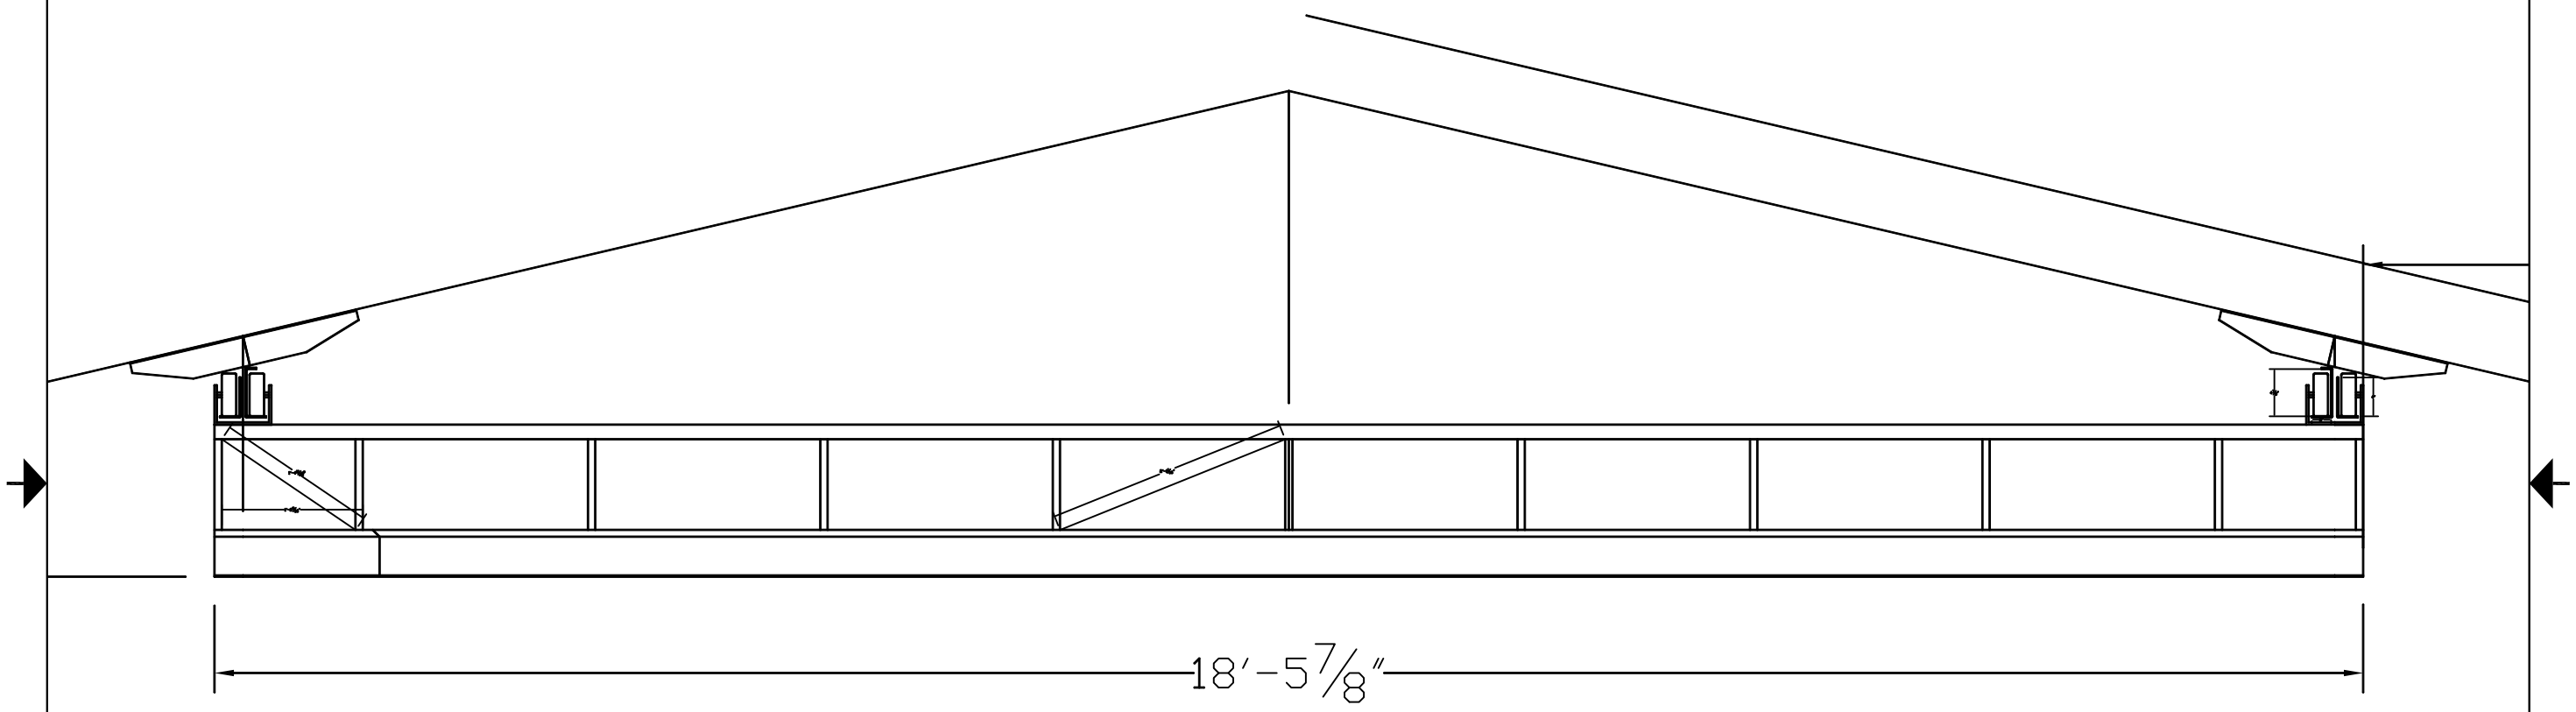

Gray Squirrel Metal Arts	Bridge Crane			
	Section Through Shop			
	SIZE B	FSCM NO.	DWG NO. 1	REV
	SCALE To Fit		SHEET	

FNAME

REVDATE

USER